STUDIO 'B' PLAN

STUDIO 'A' PLAN

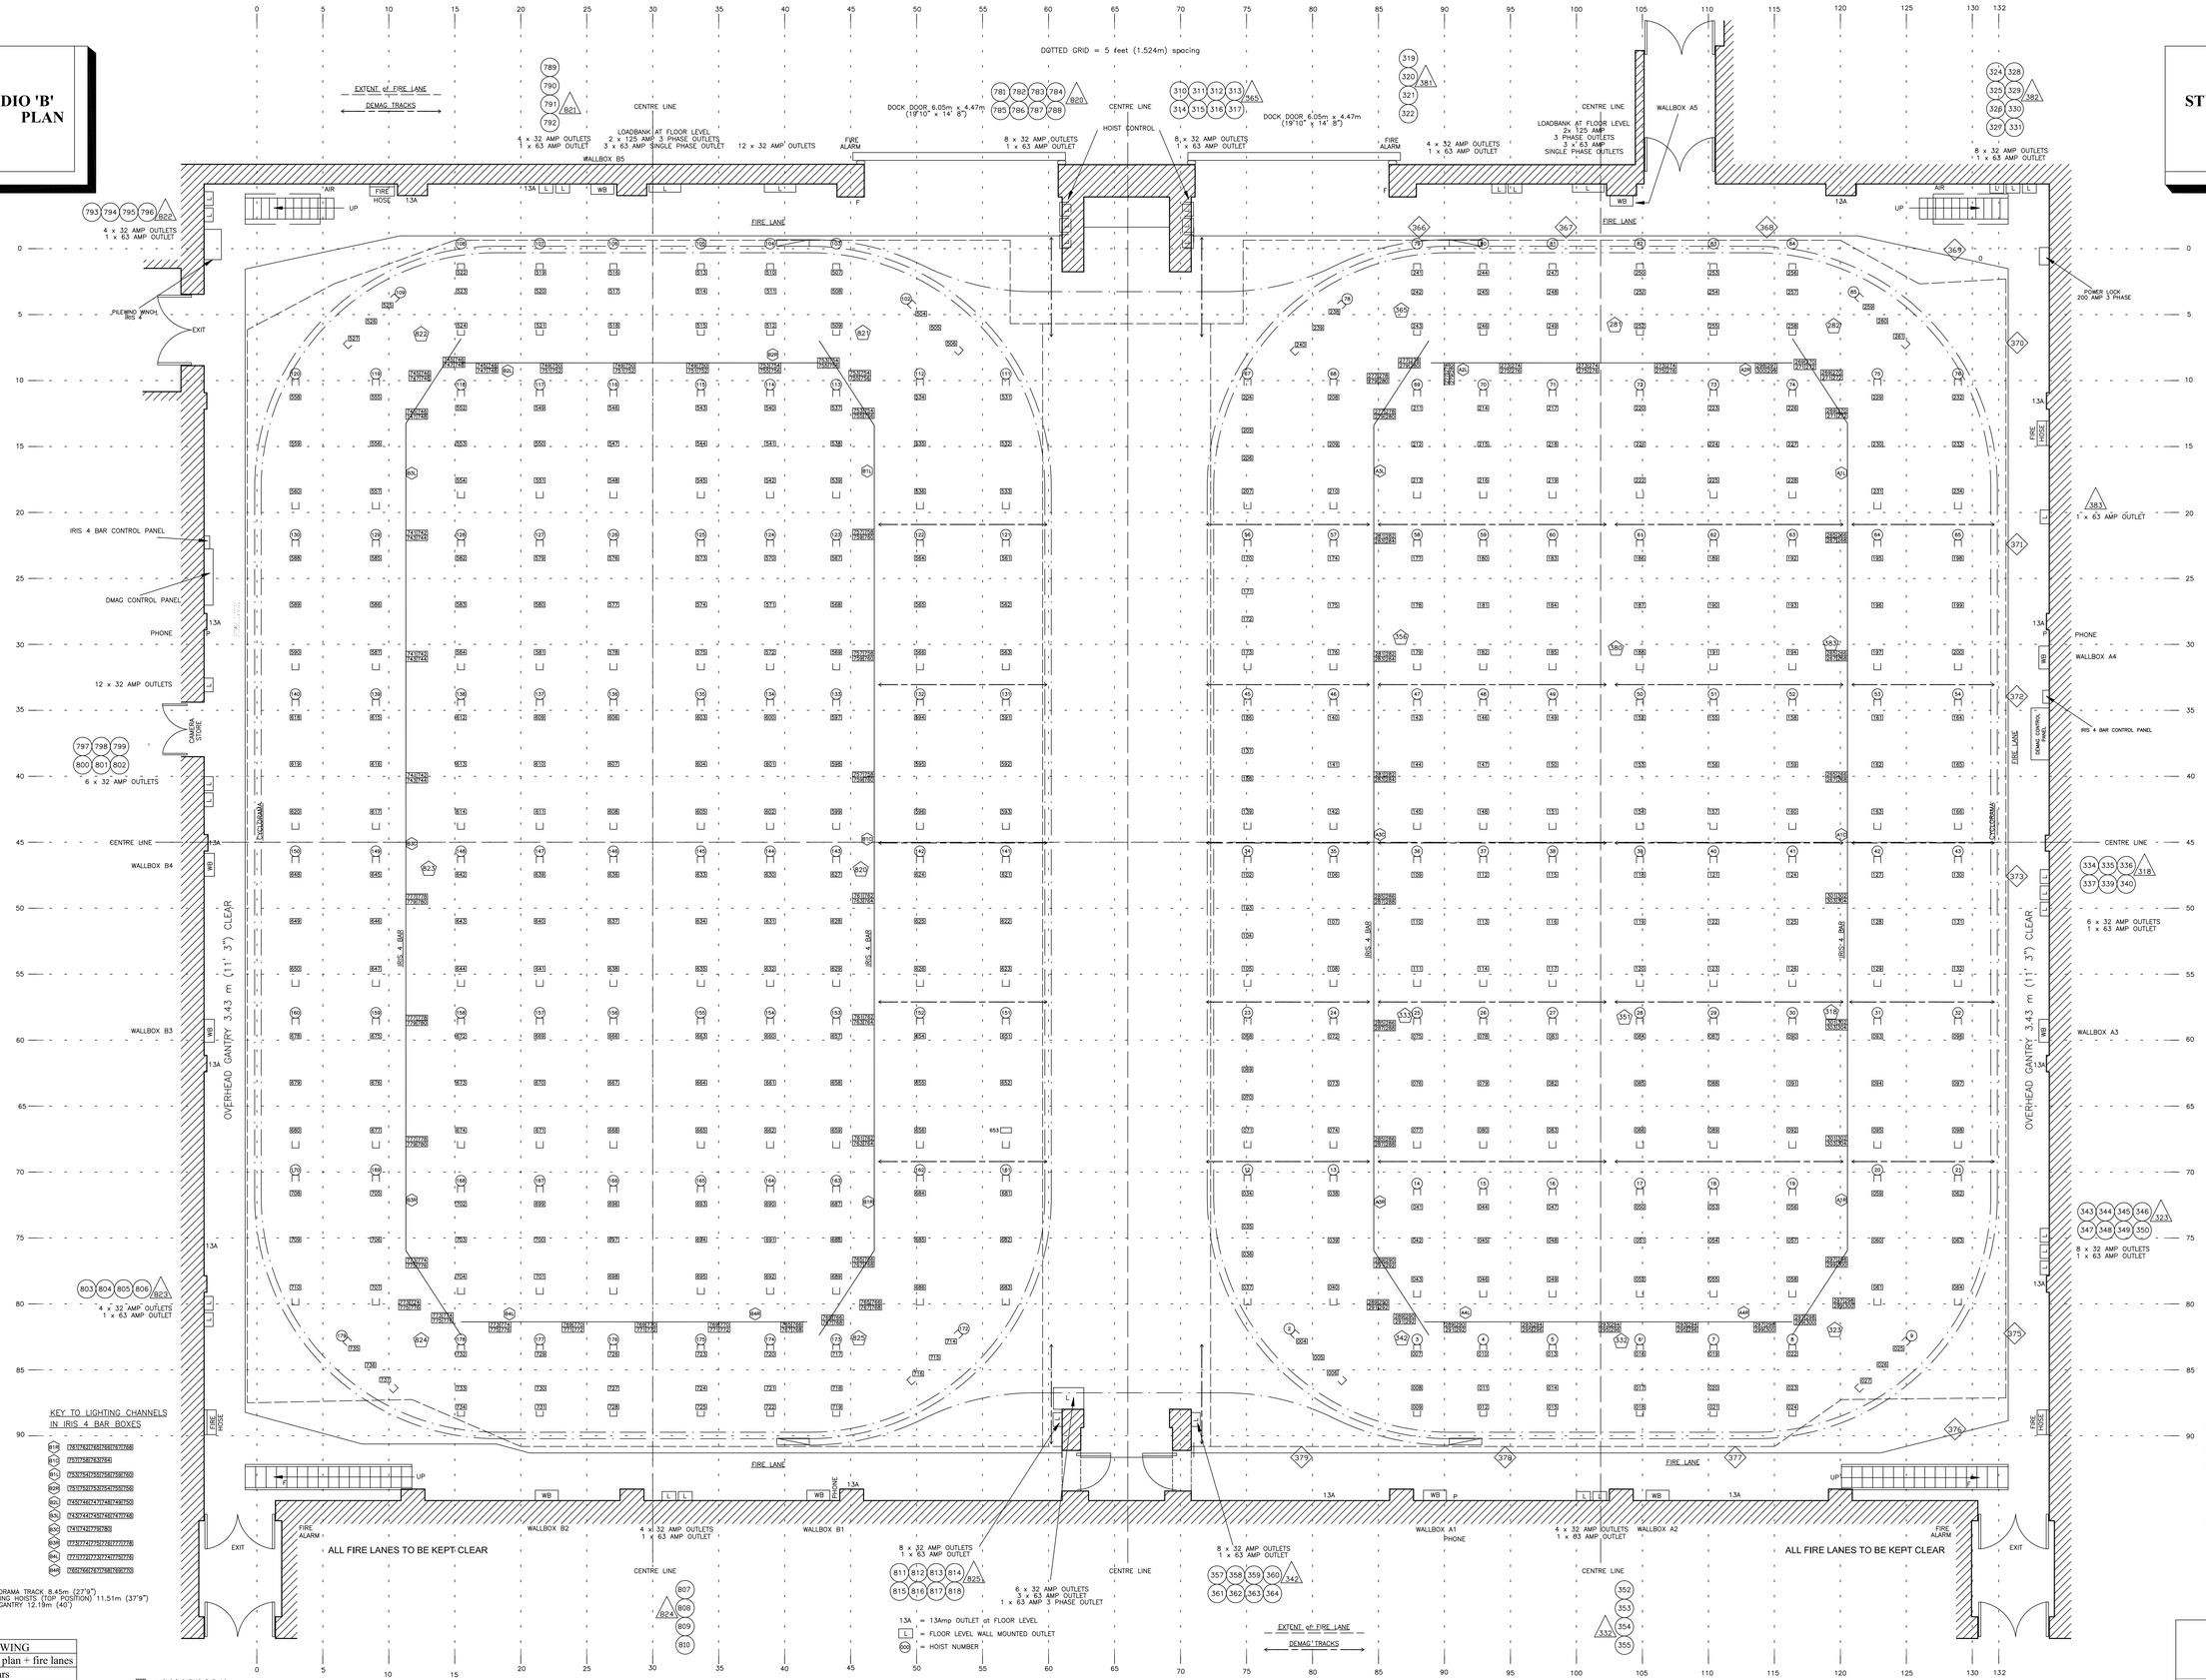

SHOWING
✓ Basic floor plan + fire lanes
✓ Lighting bars
✓ Dmag tracks
✓ Floor grid
✓ Cyclorama track
✓ Iris 4 bars
✓ Circuit numbers

	TITLE: Studio A + B Floor Plans
Tel: 020 8900 5800 Fax: 020 8900 5802 http:// www.fountainstudios.tv	SUBTITLE: Lighting Plot
DWG No. W-426	SCALE: 1 mm = 50 mm
Last Rev. 5.5 03/06/2011	Drawn By: D Green