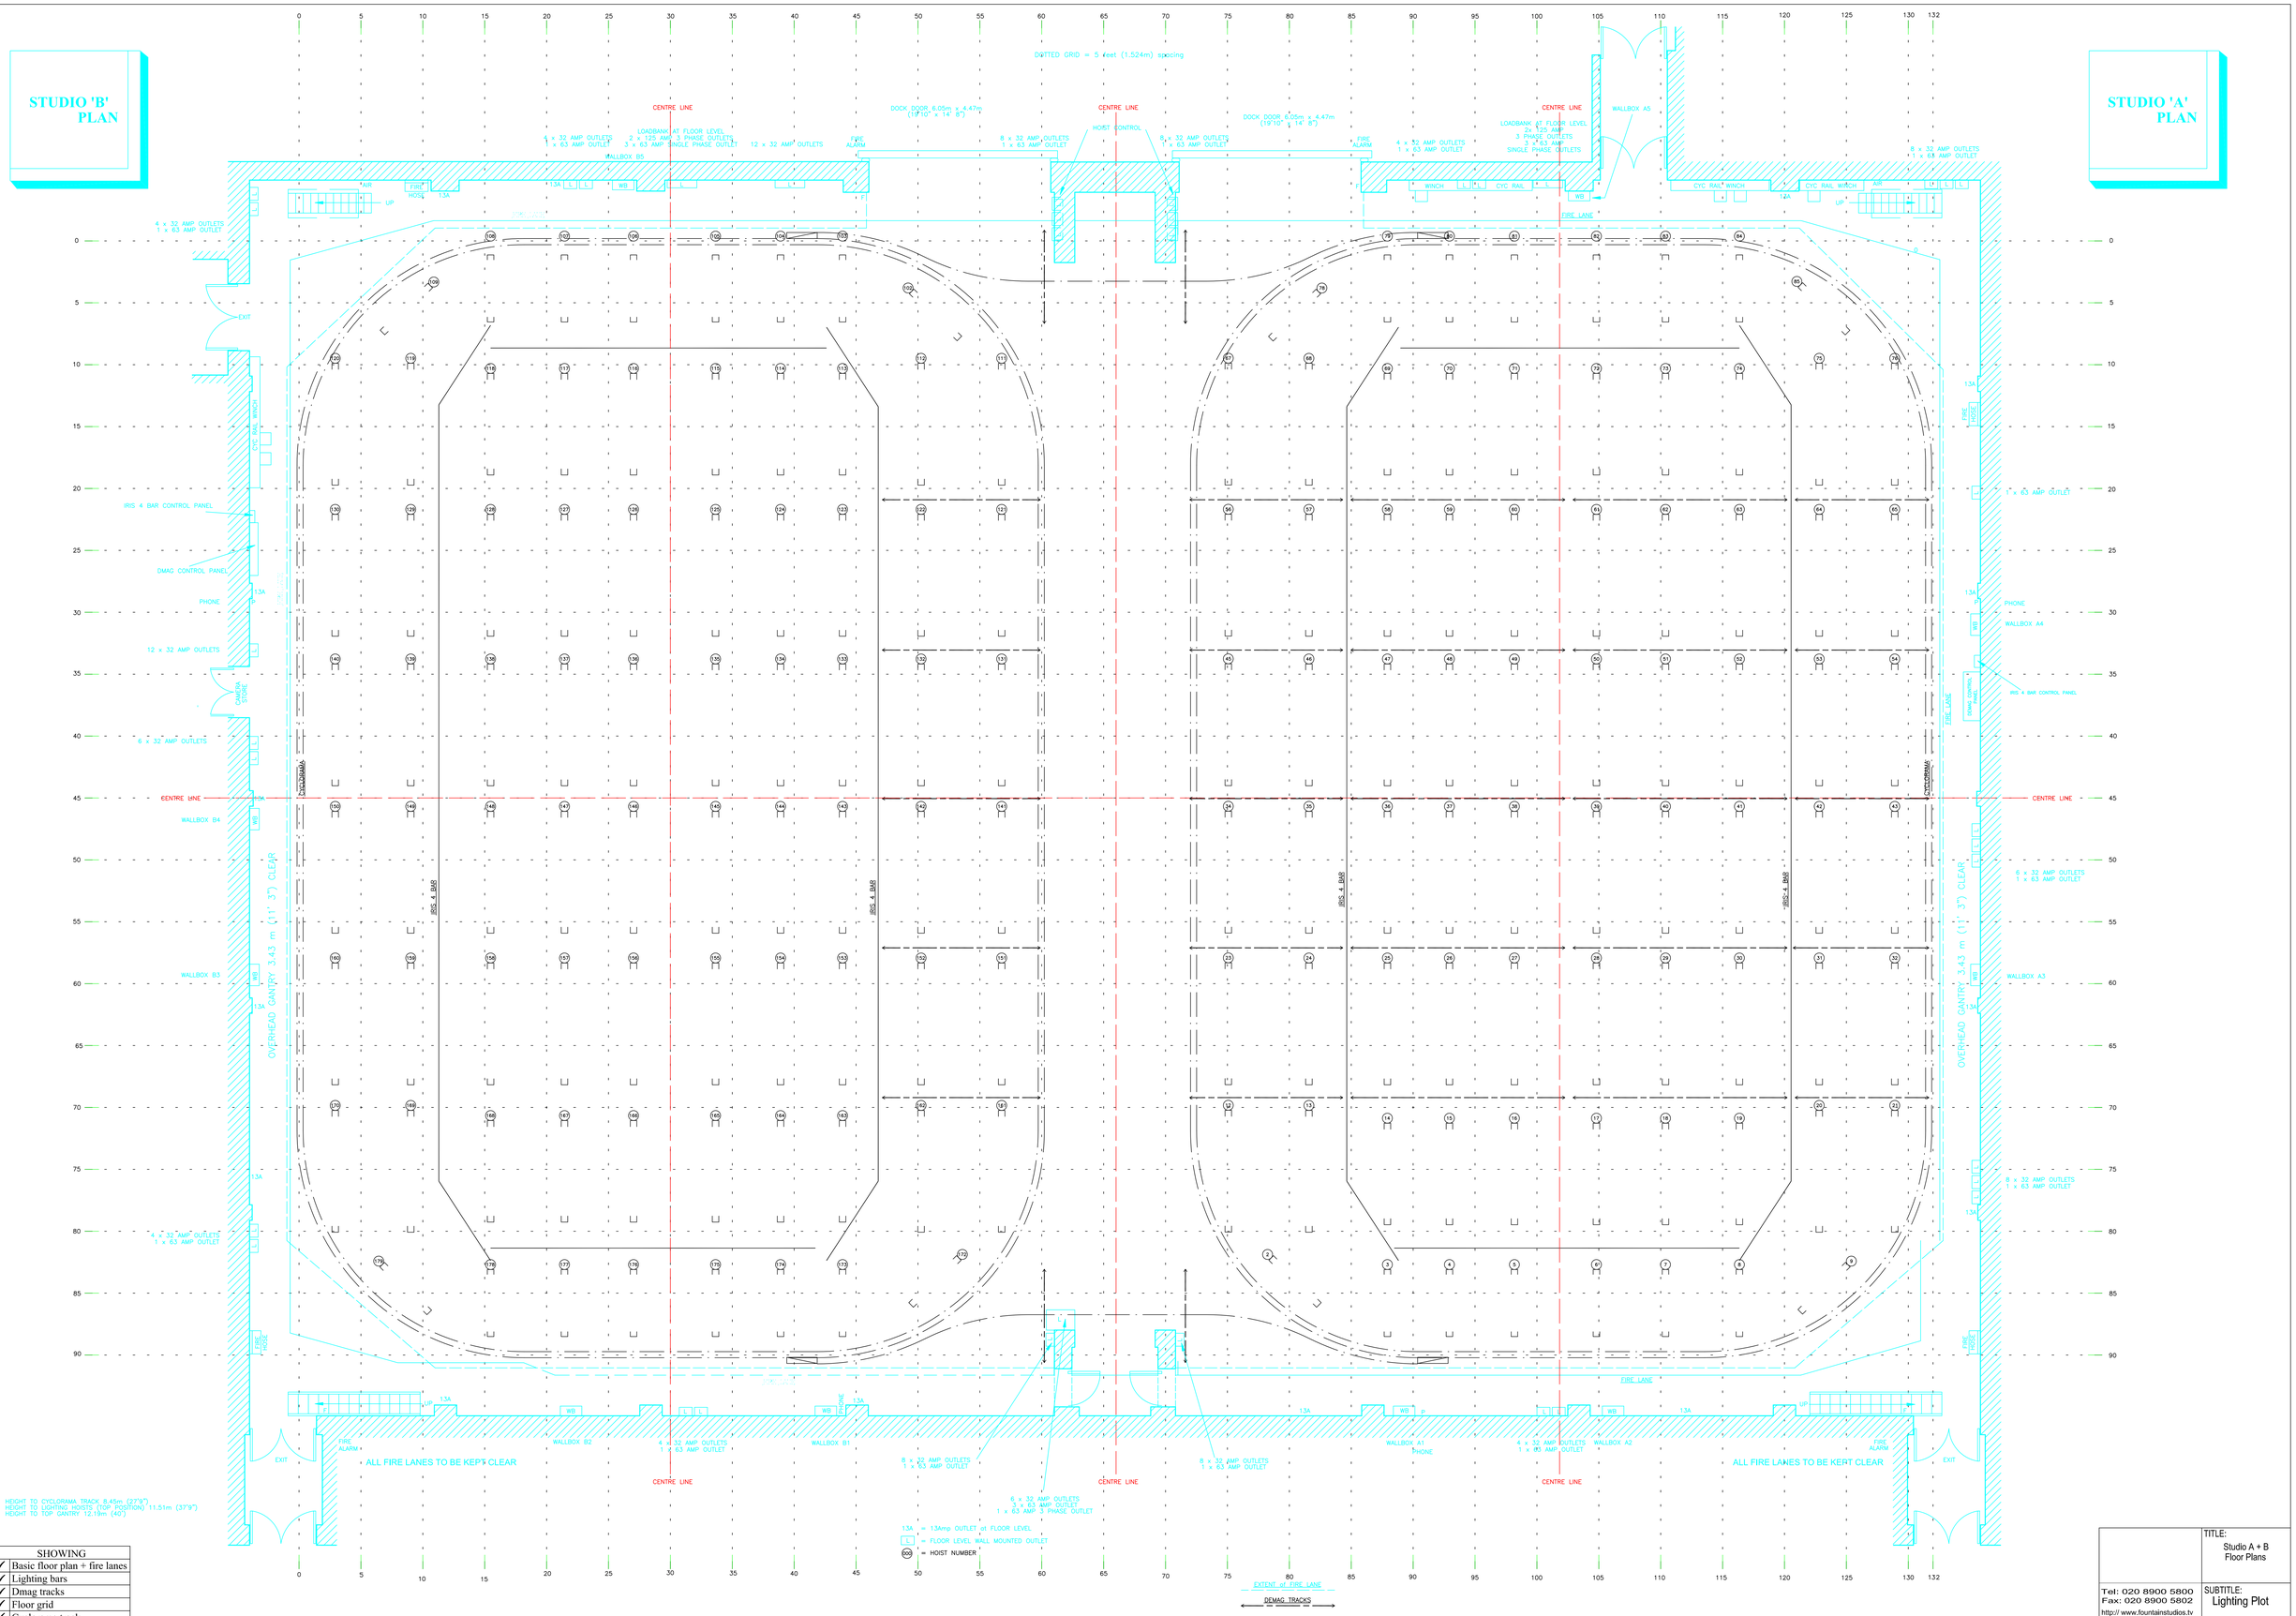

SHOWING	
✔	Basic floor plan + fire lanes
✔	Lighting bars
✔	Dmag tracks
✔	Floor grid
✔	Cyclorama track
✔	Iris 4 bars
	Circuit numbers

TITLE: Studio A + B Floor Plans

Tel: 020 8900 5800
Fax: 020 8900 5802
http:// www.fountainstudios.tv

SUBTITLE: Lighting Plot

DWG No. W-426A

SCALE: 1 mm = 50 mm

Drawn By: D Green

Last Rev. 2.0 05/05/2009