STUDIO 'A' PLAN

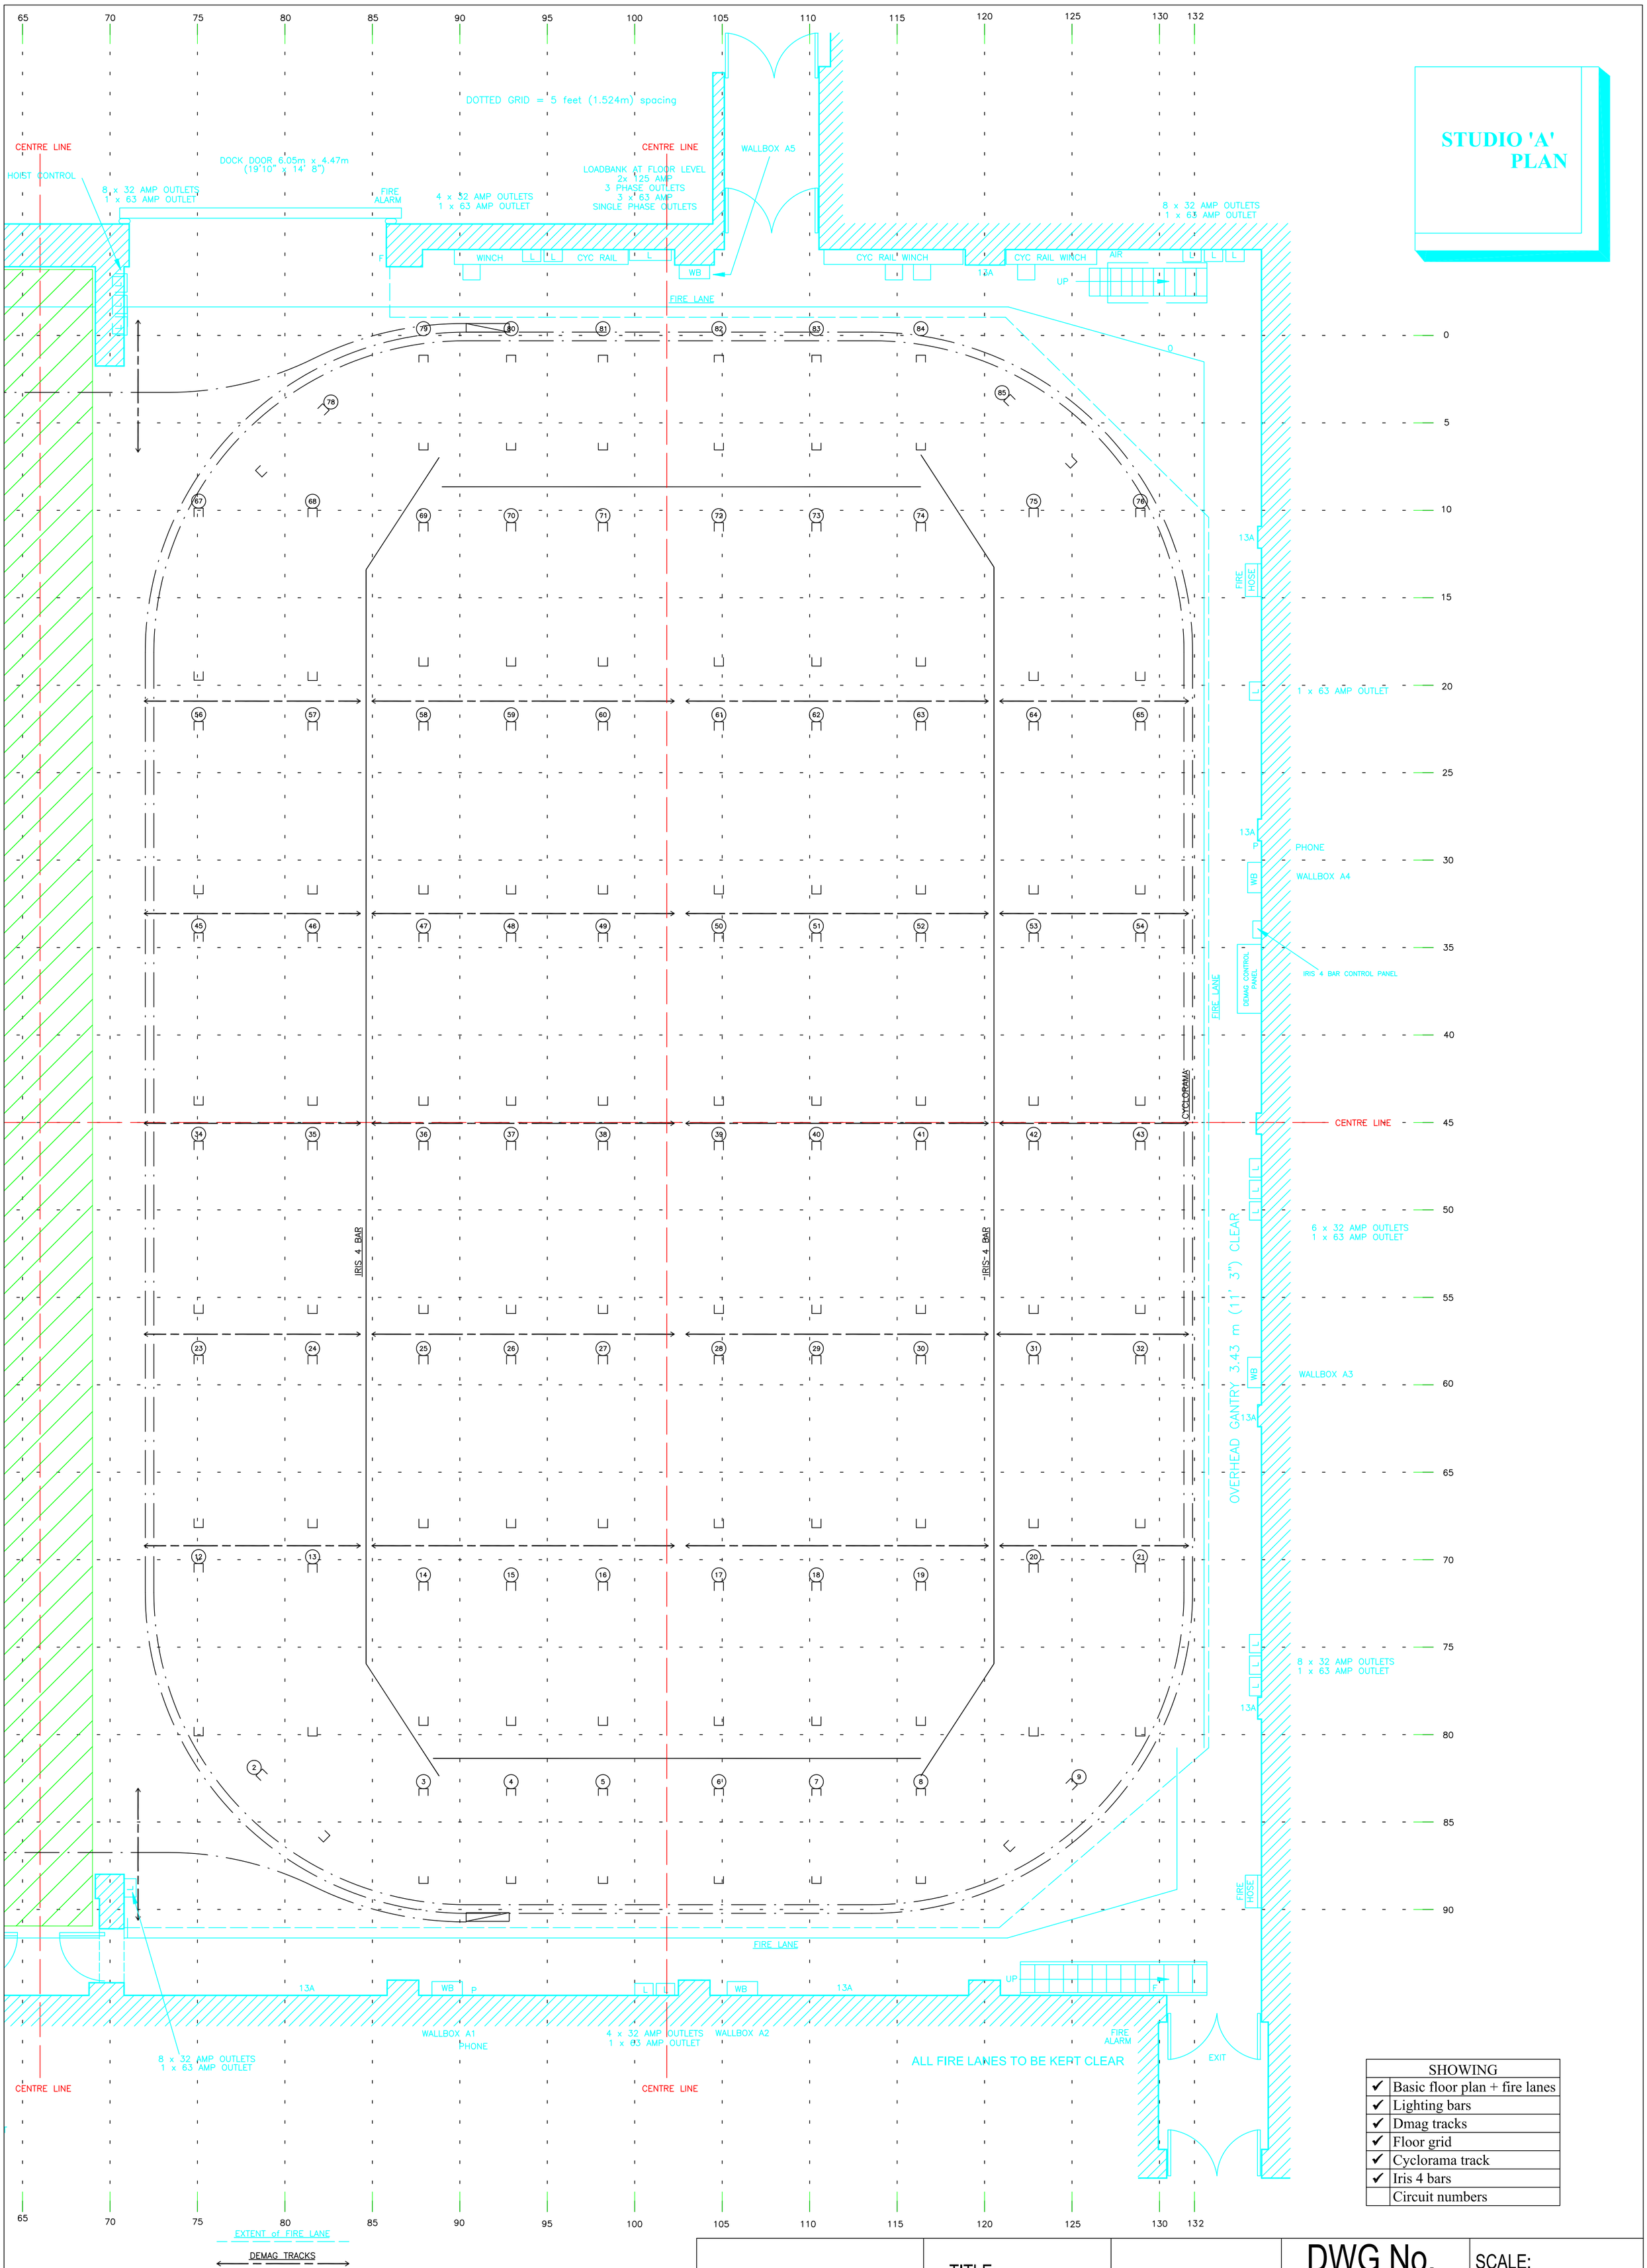

SHOWING	
✓	Basic floor plan + fire lanes
✓	Lighting bars
✓	Dmag tracks
✓	Floor grid
✓	Cyclorama track
✓	Iris 4 bars
	Circuit numbers

Tel: 020 8900 5800
Fax: 020 8900 5802
http:// www.fountainstudios.tv

TITLE: Studio A Floor Plans

SUBTITLE: Lighting Plot

DWG No. W-426A

Last Rev. 2.0 05/05/2009

SCALE: 1 mm = 50 mm

Drawn By: D Green